AERIAL IMAGERY PROVIDED BY
VIRGINIA GEOGRAPHIC INFORMATION NETWORK
COMMONWEALTH OF VIRGINIA

OPTION 2- 3 LANE SECTION WITH BIKE LANES

Legend

- Proposed Paved Road
- Proposed Sidewalk
- Existing Right of Way
- Proposed Buffer Space

SCALE IN FEET
0 50 100 200

SHEET
2-1

AERIAL IMAGERY PROVIDED BY
VIRGINIA GEOGRAPHIC INFORMATION NETWORK
COMMONWEALTH OF VIRGINIA

OPTION 2 - 3 LANE SECTION WITH BIKE LANES

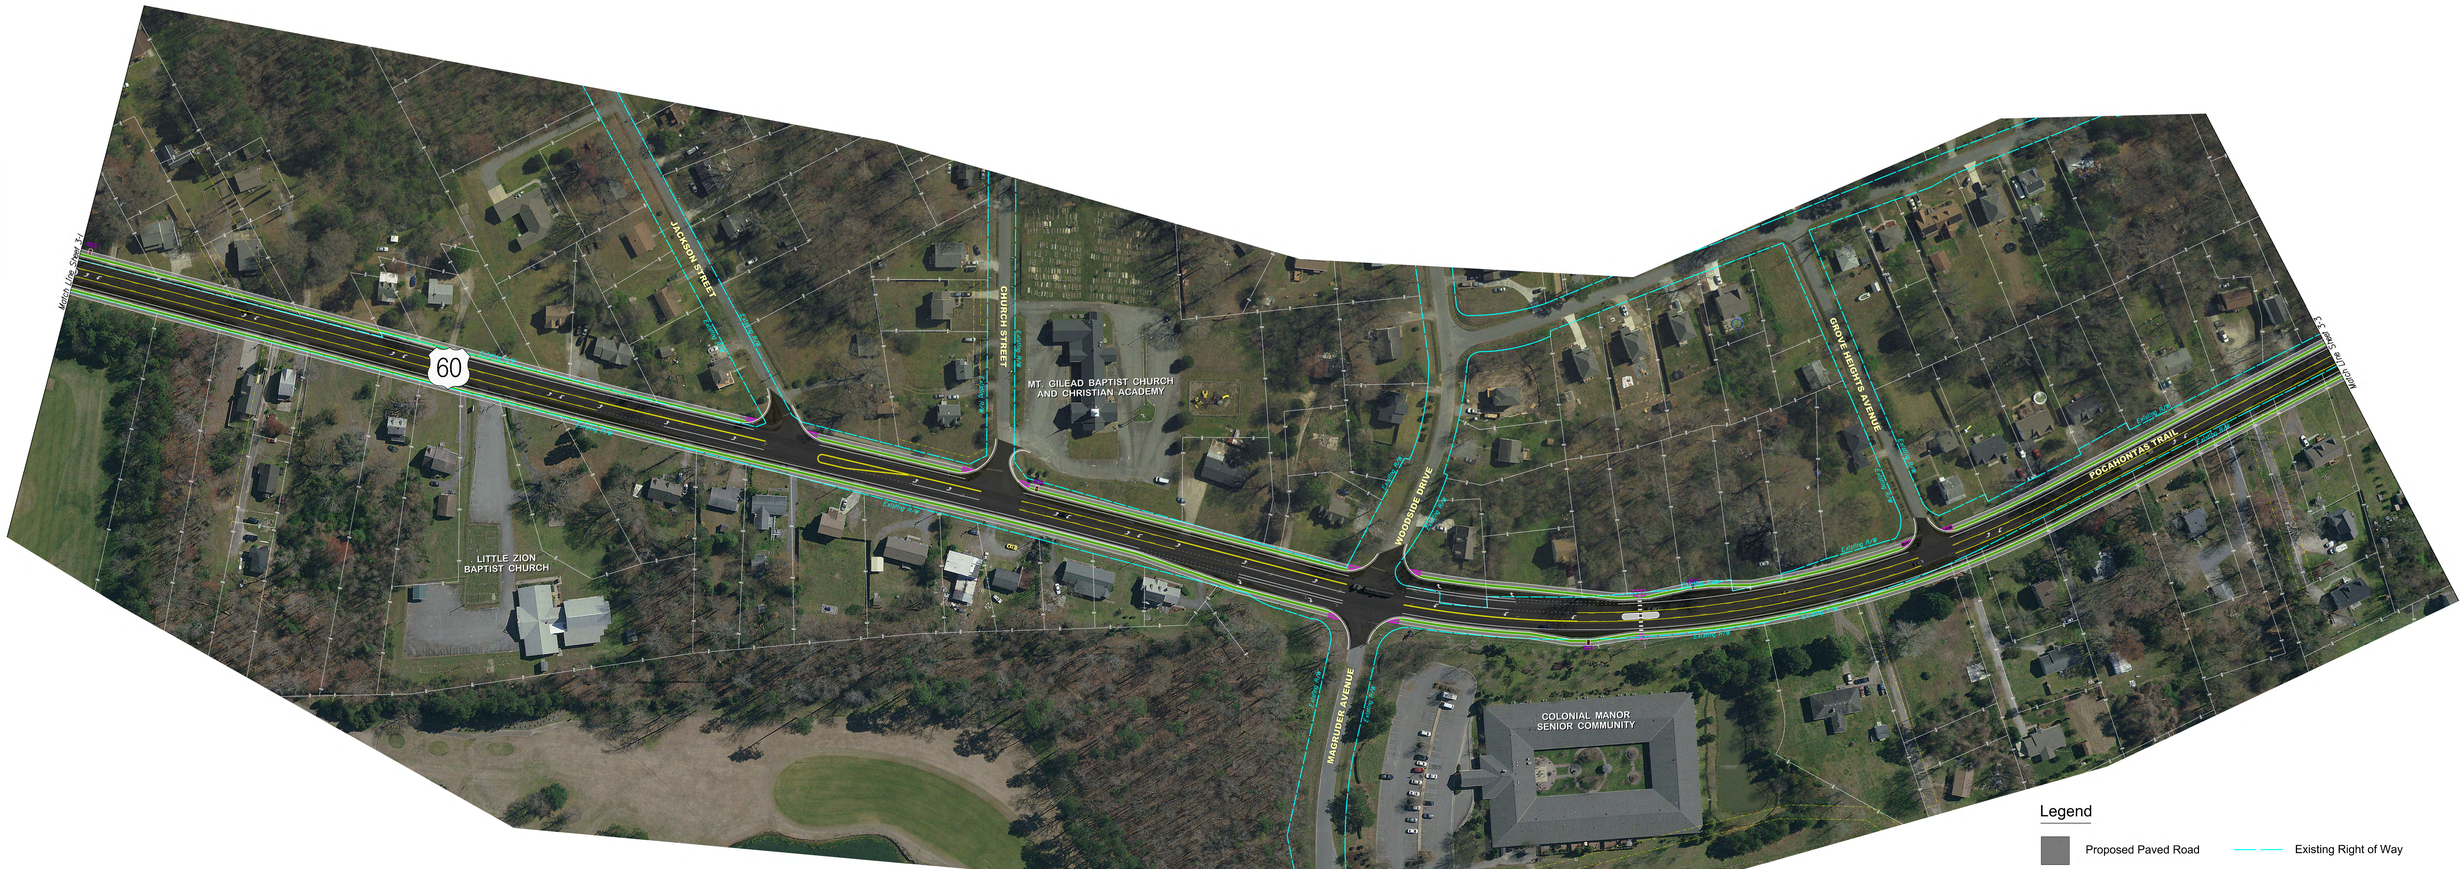

Legend

- Proposed Paved Road
- Proposed Sidewalk
- Existing Right of Way
- Proposed Buffer Space

SCALE IN FEET
0 50 100 200

SHEET
2-2

AERIAL IMAGERY PROVIDED BY
VIRGINIA GEOGRAPHIC INFORMATION NETWORK
COMMONWEALTH OF VIRGINIA

OPTION 2 - 3 LANE SECTION WITH BIKE LANES

Legend

- Proposed Paved Road
- Proposed Sidewalk
- Existing Right of Way
- Proposed Buffer Space

SCALE IN FEET
0 50 100 200

SHEET
2-3